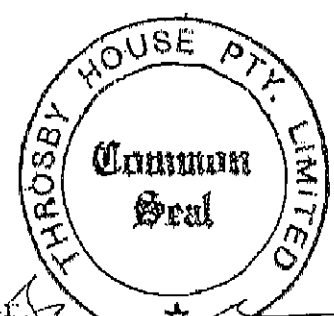
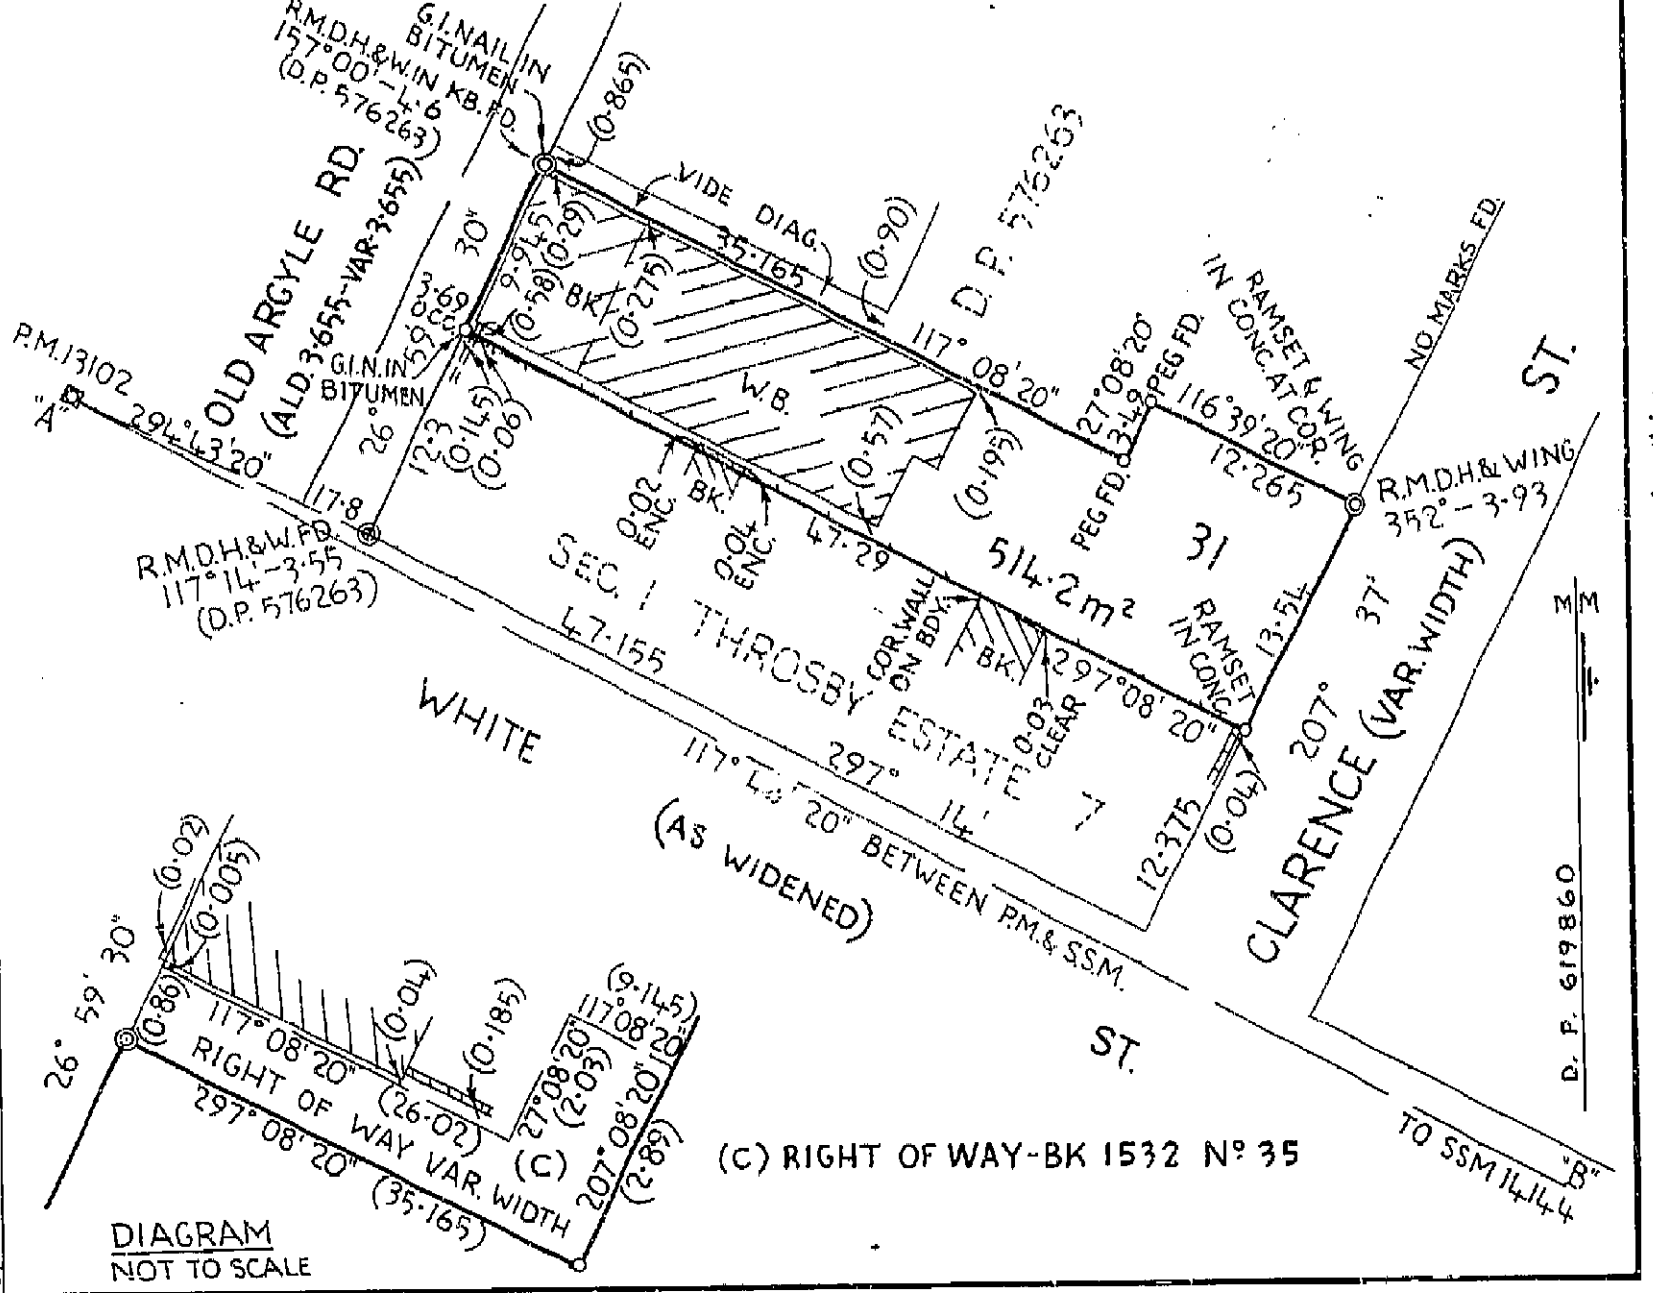


Council Clerk's Certificate I hereby certify that - (a) the requirements of the Local Government Act, 1919 (other than the requirements for the registration of plans), and (b) the requirements of section 340 of the Metropolitan Water, Sewerage, and Drainage Act, 1924, as amended, the Hunter District Water, Sewerage, and Drainage Act, 1938, as amended, have been complied with by the applicant in relation to the proposed (Insert "new road", "subdivision" or "consolidated lot") set out herein Subdivision No. Date (Signature) Council Clerk *This part of certificate to be deleted where the application is only for a consolidated lot or the opening of a new road or where the land to be subdivided is wholly outside the areas of operations of the Metropolitan Water Sewerage and Drainage Board and the Hunter District Water Board. †Delete if inapplicable.	Surveyor's Certificate I, <u>ROBERT JAMES ANDERSON</u>..... of <u>357 BONG BONG ST BOWRAL</u>..... a surveyor registered under the Surveyors Act, 1929, as amended, hereby certify that the survey represented in this plan is accurate and has been made "(1) by me (2) under my immediate supervision in accordance with the Survey Practice Regulations, 1933, and was completed on 1..... <u>24/9/79</u> Signature <u>[Signature]</u>..... Surveyor registered under Surveyors Act, 1929, as amended. Datum Line of Azimuth "A-B" *Strike out either (1) or (2). Insert date of survey.	PLAN OF PARTS OF LOTS 3 & 5, SEC. 8, OF THE THROSBY PARK ESTATE. Mun/Shire <u>City</u> : <u>WINGECARRIBEE</u> Locality: <u>MOSS VALE</u> Parish: <u>BONG BONG</u> County: <u>CAMDEN</u> Reduction Ratio 1: <u>400</u> Lengths are in metres		D. P. 619860 Registered: <u>PR. 18.8.1982</u> C.A.: Title System: <u>OLD SYSTEM</u> Purpose: <u>P.A. 56028</u> Ref. Map: <u>W 3770 - 24 *</u> Last Plan: <u>D. P. 154250</u>
Signatures, seals and statements of intention to dedicate public roads or to create public reserves, drainage reserves, easements or restrictions as to user.  THE COMMON SEAL of THROSBY HOUSE PTY. LIMITED was hereunto affixed by order of the Board by the Director whose name is set opposite hereto and in the presence of: <u>[Signature]</u> Director <u>[Signature]</u> Secretary As Mortgagee under Mortgages No. 945 Book 3122 and No. 4343 Book 3417 Bank of New South Wales hereby consent to the Plan of Identification. SIGNED for and on behalf of BANK OF NEW SOUTH WALES by <u>GRAEME ARTHUR VICKERS</u> who is personally known to me <u>[Signature]</u> For and on behalf of BANK OF NEW SOUTH WALES Acting Assistant Chief Security Officer				

SURVEYOR'S REFERENCE 6521

Plan Drawing only to appear in this space

10 20 30 40 50 60 70 80 90 100 110 120 130 140 Table of mm	I, Bruce Richard Davies, Under Secretary for Lands and Registrar General for New South Wales, certify that this negative is a photograph made as a permanent record of a document in my custody this day. <u>[Signature]</u> 20th August, 1982
--	---